BAYLEY
WARD

CONCEPT DESIGN - REV 3

TRACK MAINTENANCE

CAULFIELD RACECOURSE

Contents

CONCEPT DESIGN 01

Racecourse Location Plan 03

Maintenance Facility Layout 04

Elevations and Sections 05

Curved Facade and Texture 06

Entrance and Facade Detail 07

TRACK MAINTENANCE
CAULFIELD RACECOURSE

Project No - 1757
Scale - Varies
Revision - 03
Date - 15.09.21

BayleyWard
Architecture & Interiors
21-23 Chessell Street
Southbank VIC 3206
T: 03 9695 0222
E: info bayleyward.com

BAYLEY WARD

RACECOURSE LOCATION PLAN

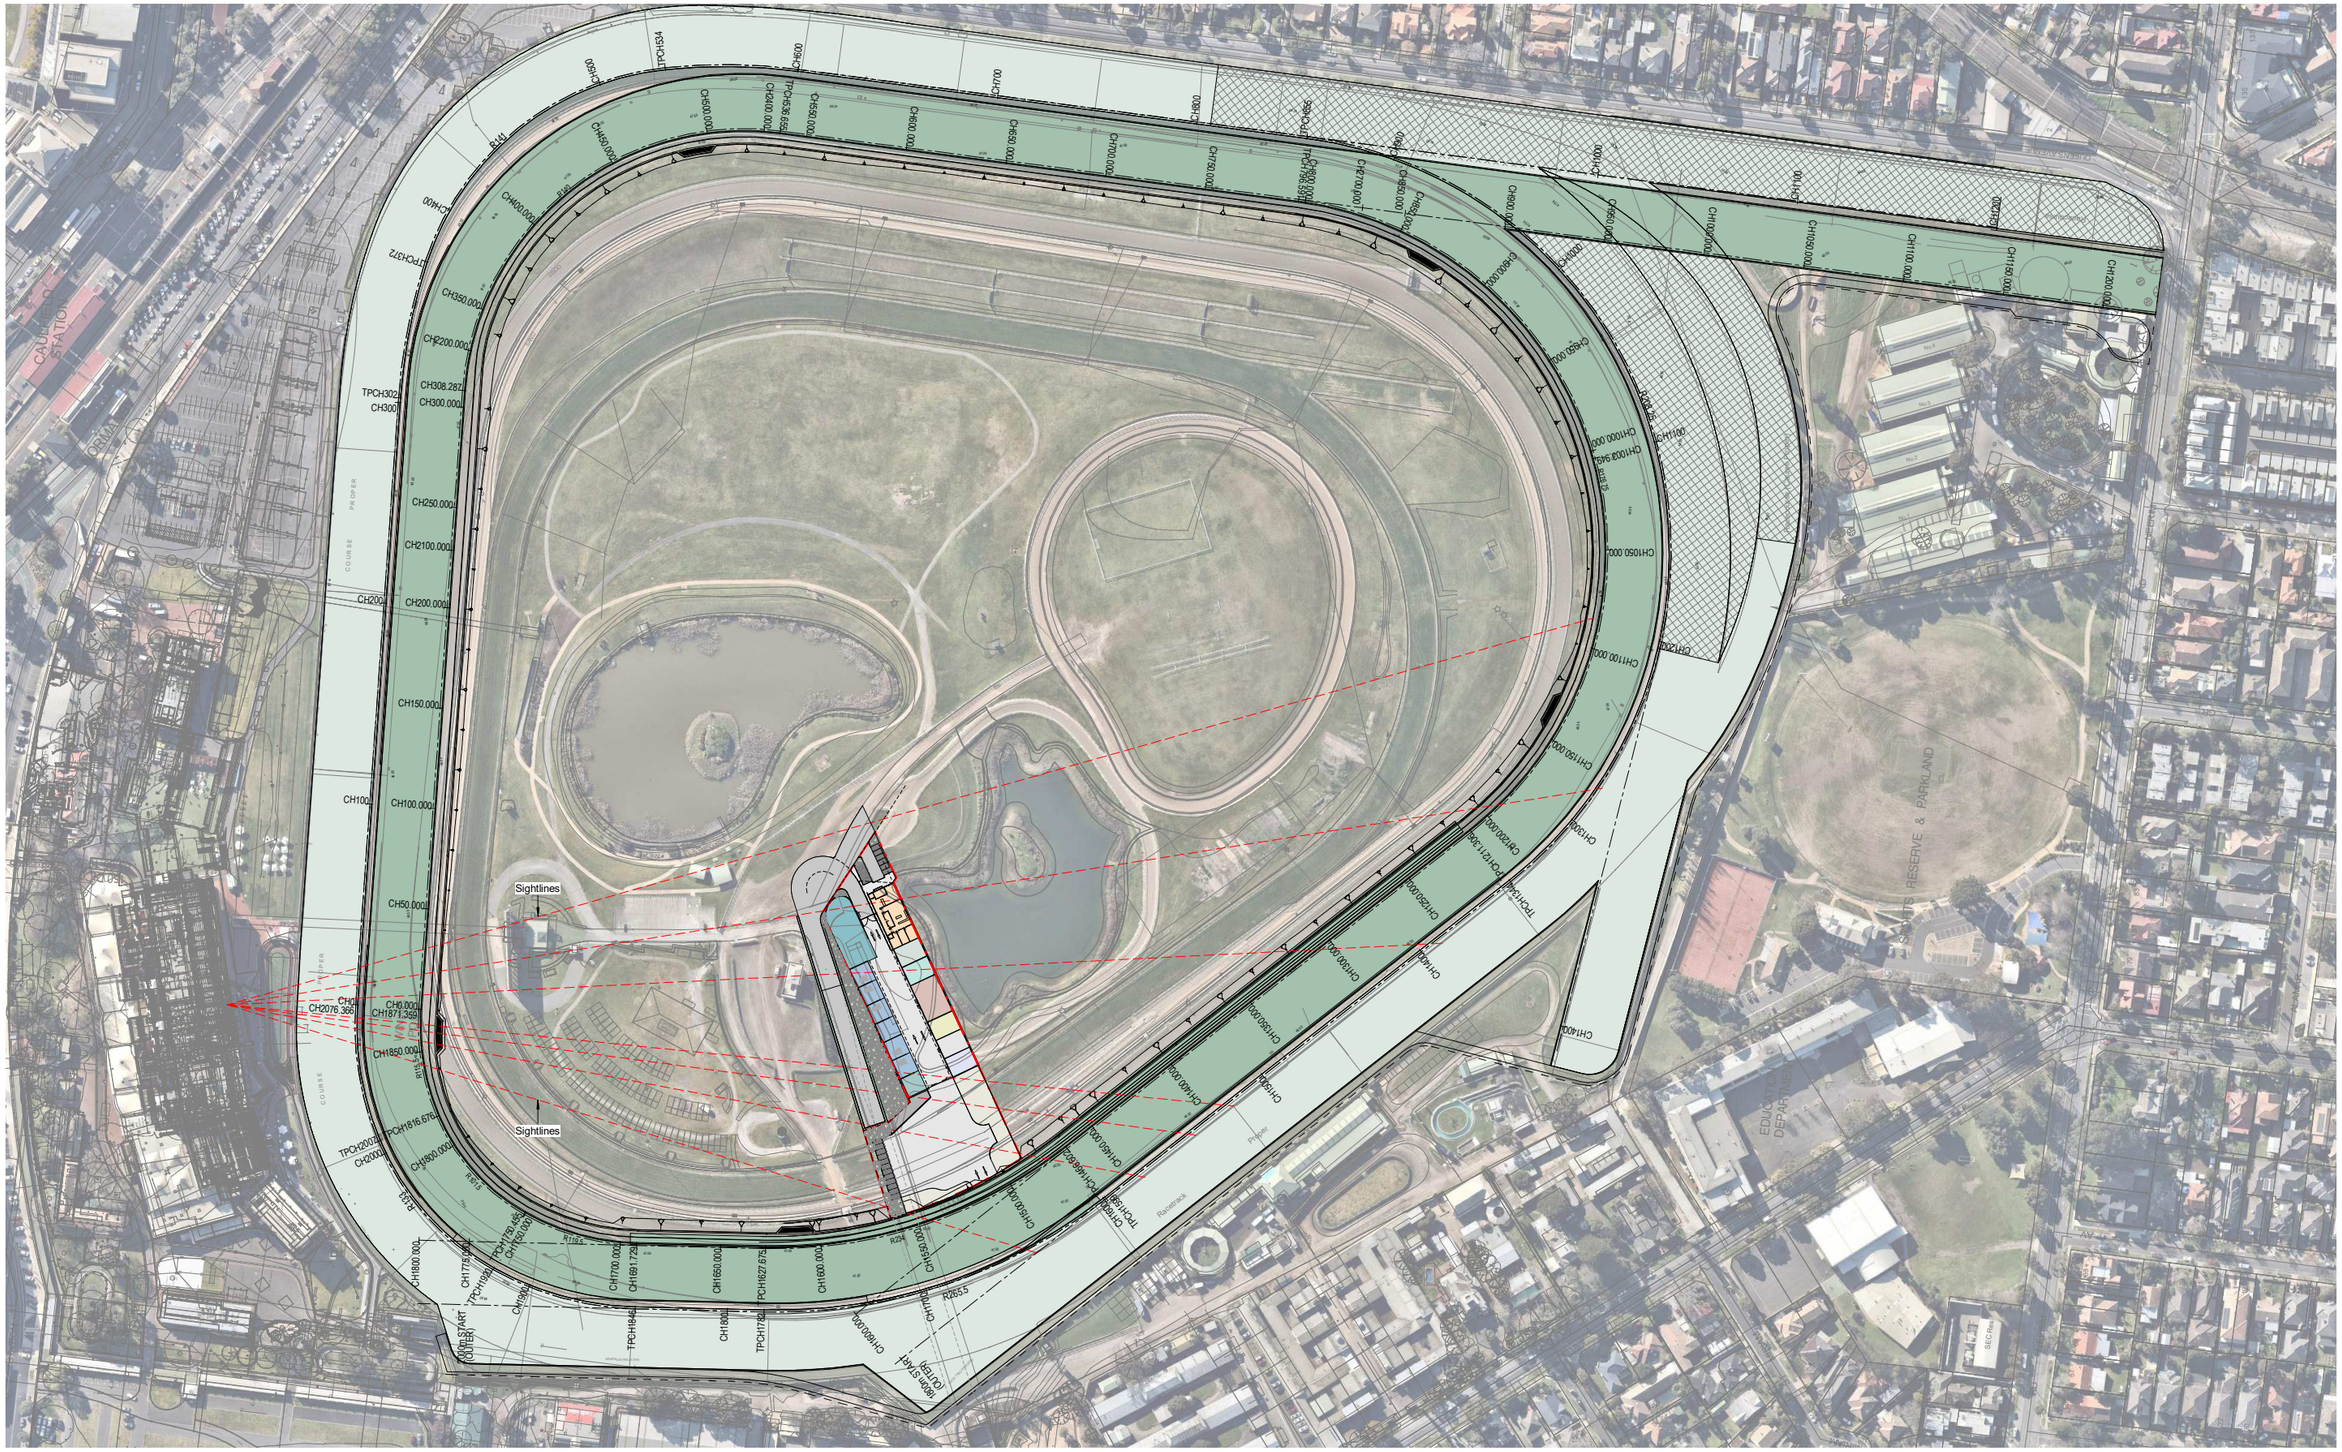

TRACK MAINTENANCE
CAULFIELD RACECOURSE

Project No - 1757
Scale - Varies
Revision - 03
Date - 15.09.21

BayleyWard
Architecture & Interiors
21-23 Chessell Street
Southbank VIC 3206
T: 03 9695 0222
E: info bayleyward.com

BAYLEY WARD

MAINTENANCE FACILITY LAYOUT

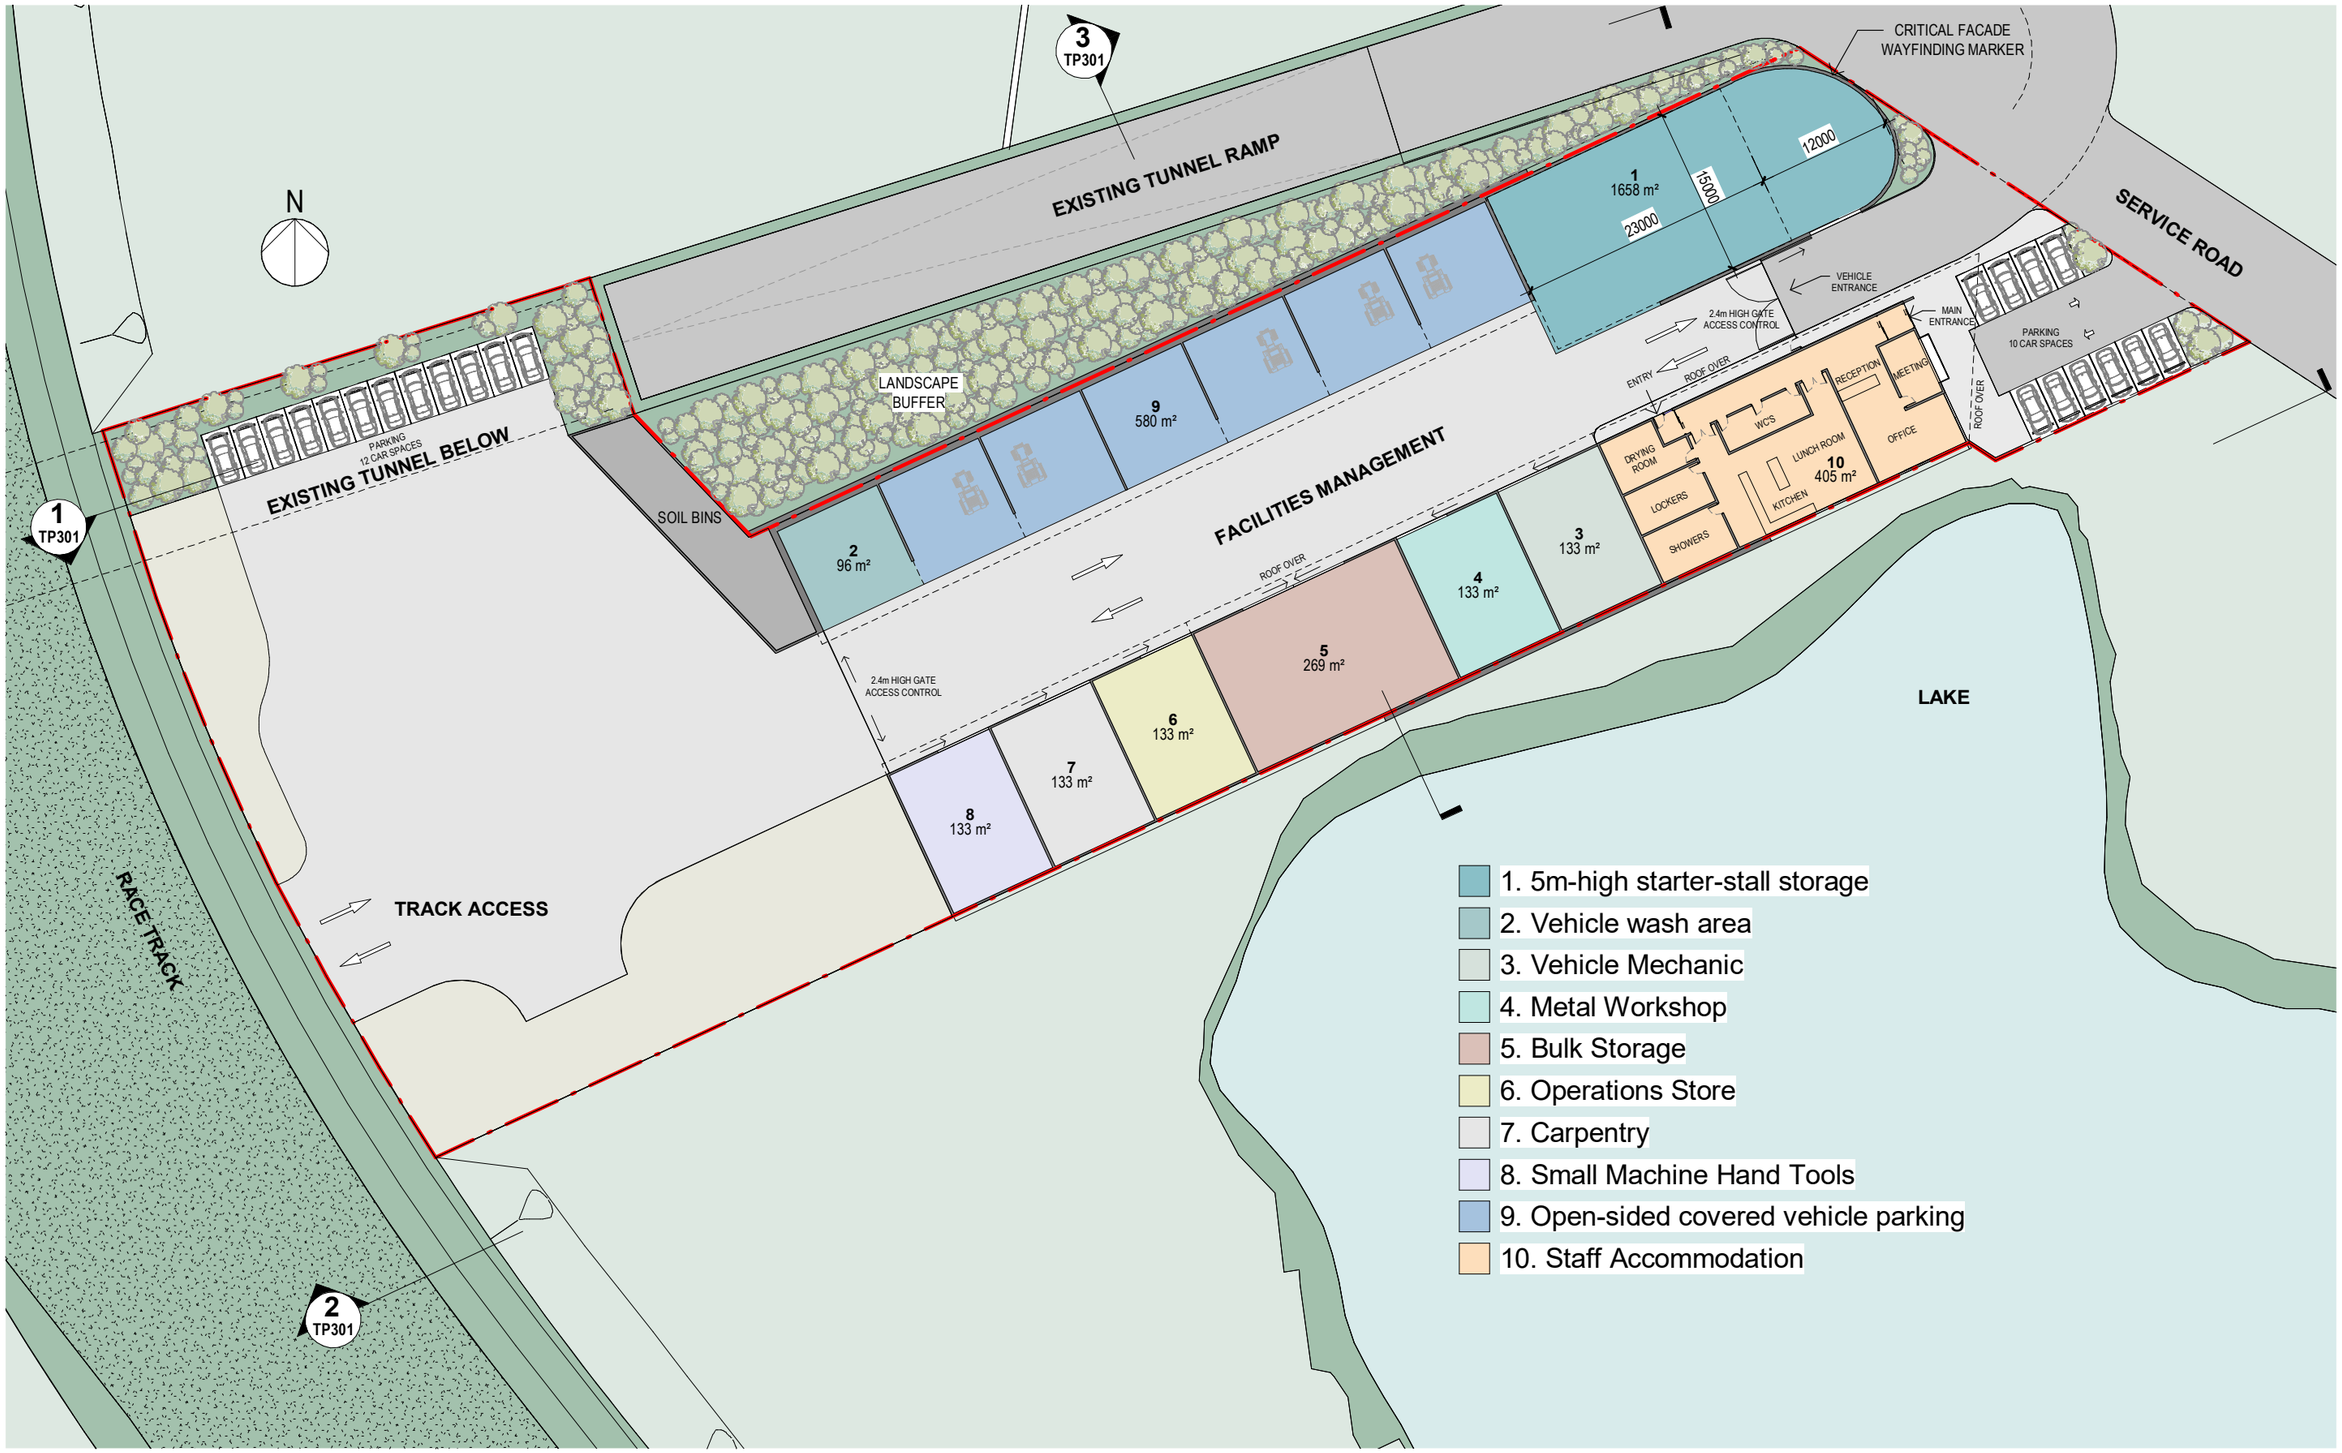

TRACK MAINTENANCE
CAULFIELD RACECOURSE

Project No - 1757
Scale - Varies
Revision - 03
Date - 15.09.21

BayleyWard
Architecture & Interiors
21-23 Chessell Street
Southbank VIC 3206
T: 03 9695 0222
E: info bayleyward.com

BAYLEY WARD

ELEVATIONS AND SECTIONS

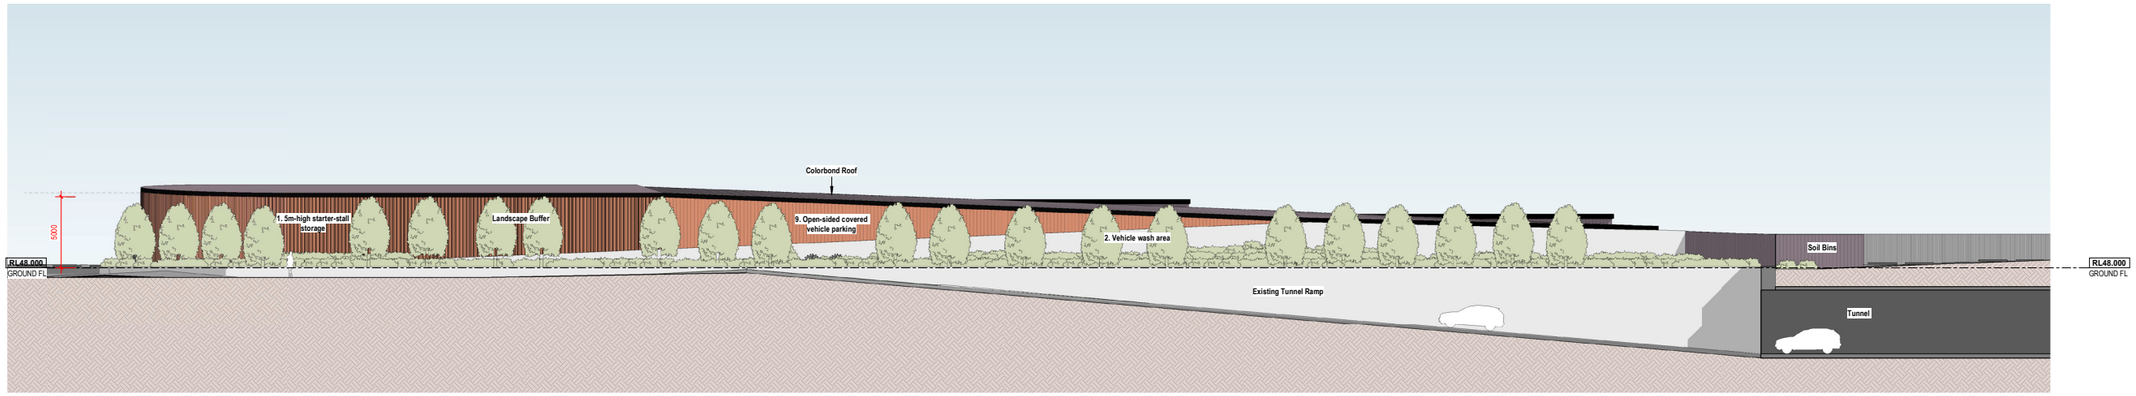

1 TP101 **Section 1**
1 : 200

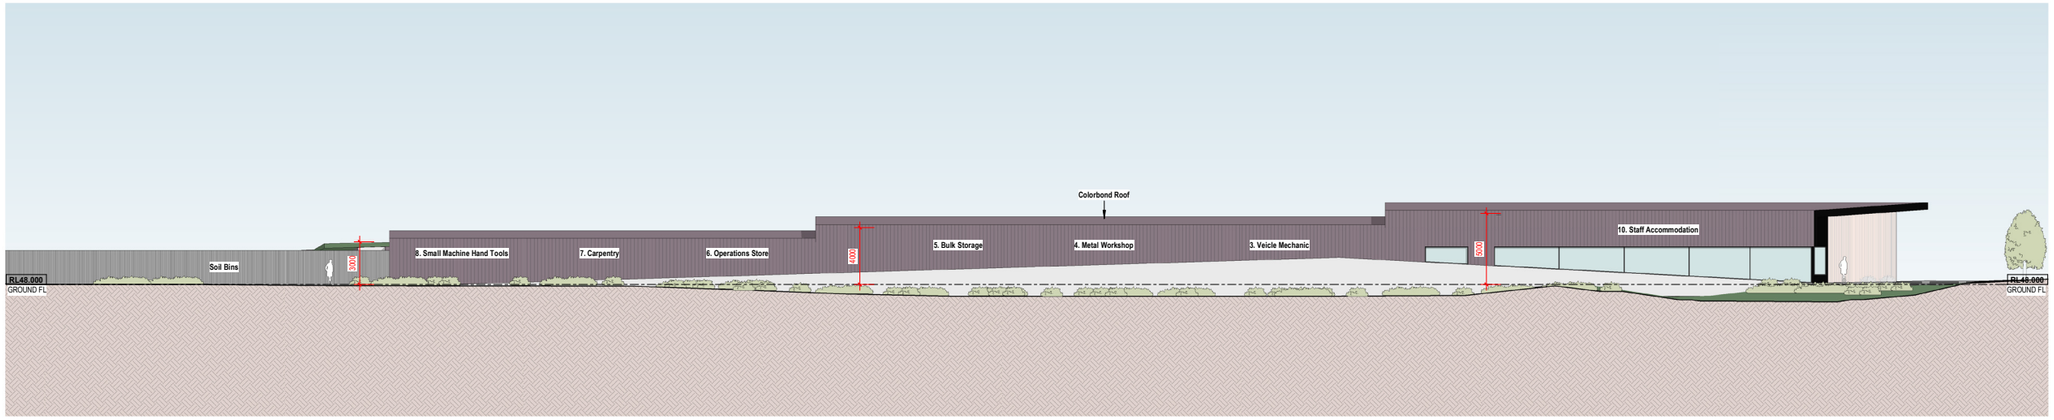

2 TP101 **Section 2**
1 : 200

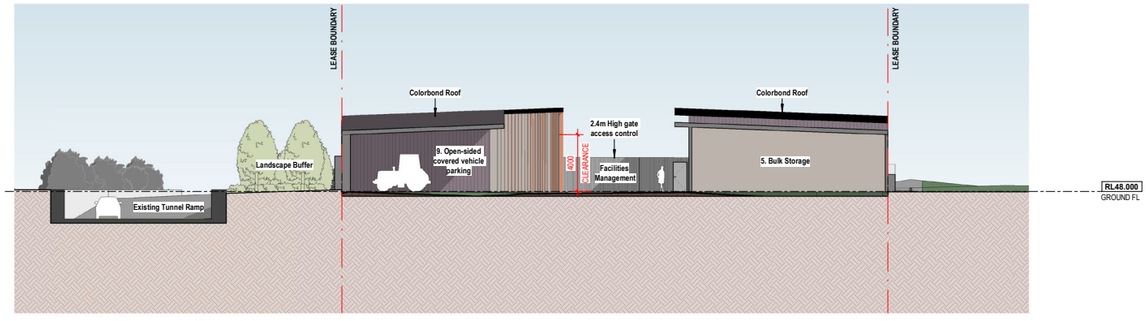

3 TP101 **Section 3**
1 : 200

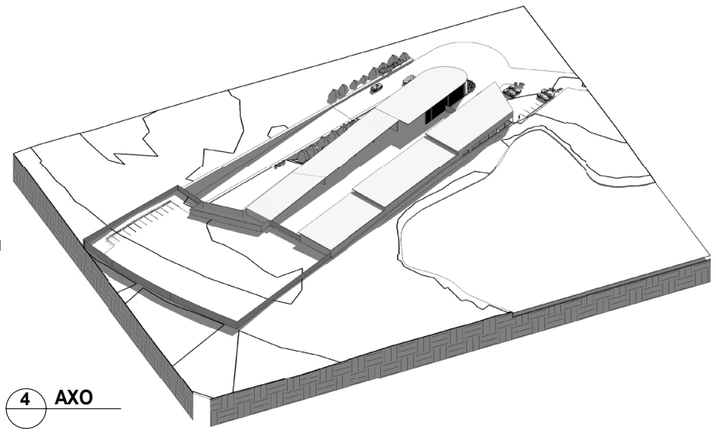

4 **AXO**

TRACK MAINTENANCE
CAULFIELD RACECOURSE

Project No - 1757
Scale - Varies
Revision - 03
Date - 15.09.21

BayleyWard
Architecture & Interiors
21-23 Chessell Street
Southbank VIC 3206
T: 03 9695 0222
E: info bayleyward.com

BAYLEY WARD

CURVED FACADE AND TEXTURE

NORTH EAST CORNER - ENTRANCE LANDMARK

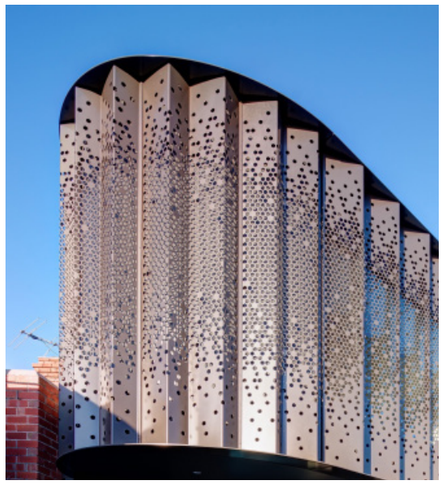

CURVED FACADE - WAY-FINDING MARKER

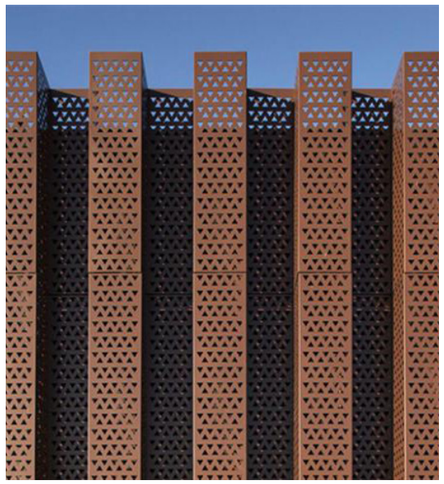

PERFORATED METAL - PATTERN AND FORM

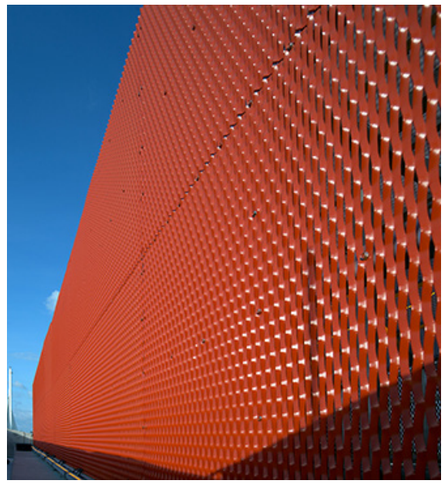

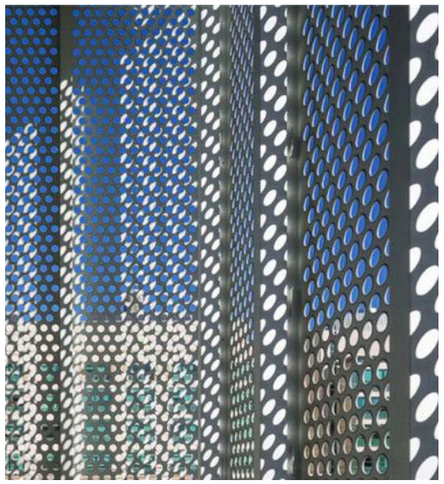

TRANSPARENCY AND THE PLAY OF LIGHT

TRACK MAINTENANCE
CAULFIELD RACECOURSE

Project No - 1757
Scale - Varies
Revision - 03
Date - 15.09.21

BayleyWard
Architecture & Interiors
21-23 Chessell Street
Southbank VIC 3206
T: 03 9695 0222
E: info bayleyward.com

BAYLEY WARD

ENTRANCE AND FACADE DETAIL

VISITOR ENTRANCE AND CAR-PARK

CONCRETE

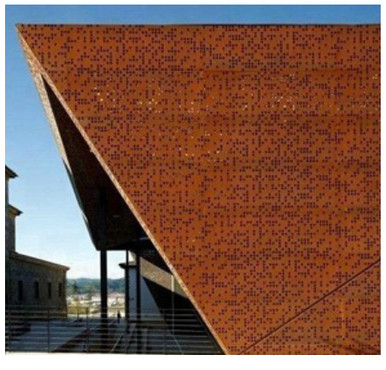

WEATHERING STEEL

OPPORTUNITY TO ILLUMINATE BUILDING AS LANDMARK

PLAN PROFILE
GIANT PERLINS

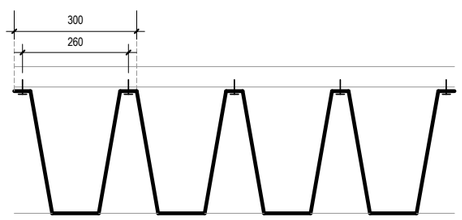

PERFORATED FACADE
METAL CLADDING

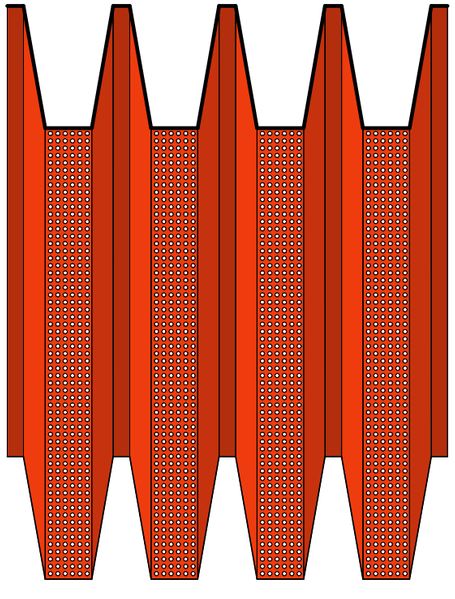

CLADDING DETAIL

TRACK MAINTENANCE
CAULFIELD RACECOURSE

Project No - 1757
Scale - Varies
Revision - 03
Date - 15.09.21

BayleyWard
Architecture & Interiors
21-23 Chessell Street
Southbank VIC 3206
T: 03 9695 0222
E: info bayleyward.com

BAYLEY WARD